


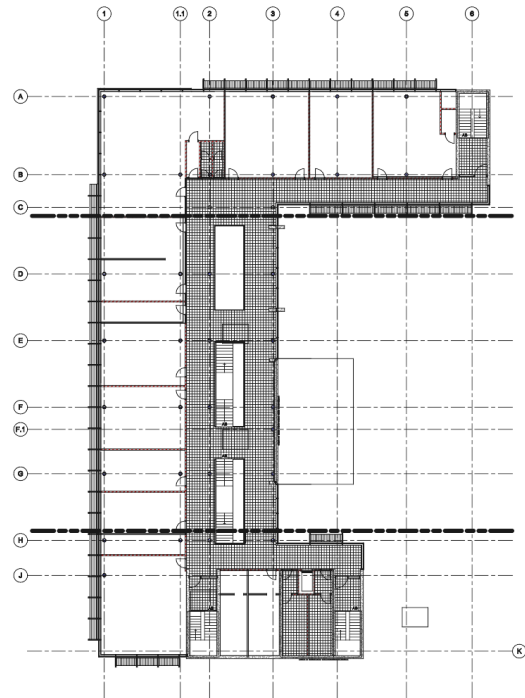

④ Level 3 - Floor Plan
S: 506

Consultant	Address	Address	Phone	Fax	e-mail
Consultant	Address	Address	Phone	Fax	e-mail
Consultant	Address	Address	Phone	Fax	e-mail
Consultant	Address	Address	Phone	Fax	e-mail
Consultant	Address	Address	Phone	Fax	e-mail


[illegible]

Owner
Project Name
L3 Floor Plan

Project number	Project Number
Date	Issue Date
Drawn by	Author
Checked by	Checker

A103

Scale 1 : 100

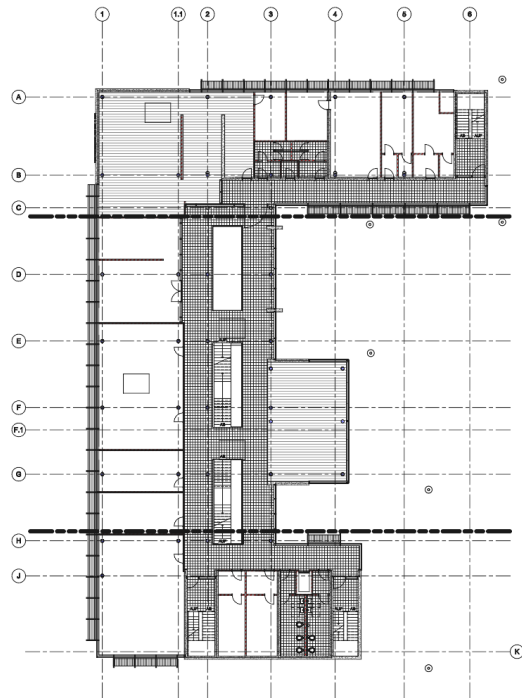

① Level 2: Floor Plan.

	Consultant
	Address
	Phone
	Fax
	e-mail
	Consultant
	Address
	Phone
	Fax
	e-mail
	Consultant
	Address
	Phone
	Fax
	e-mail
	Consultant
	Address
	Phone
	Fax
	e-mail
	Consultant
	Address
	Phone
	Fax
	e-mail


[illegible]

Owner
Project Name
L2 Floor Plan

Project number	Project Number
Date	Issue Date
Drawn by	Author
Checked by	Checker

A102

Scale 1 : 100

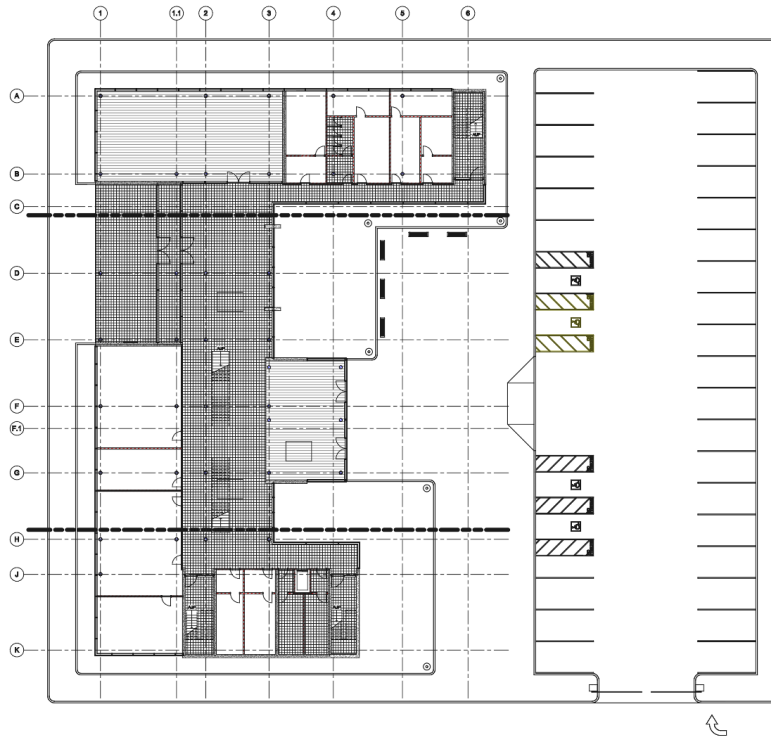

1 Level 1 - Floor Plan
1:100

Level 1 - Floor Plan

No.	Description	Date

Owner
Project Name
L1 Floor Plan

Project number	Project Number
Date	Issue Date
Drawn by	Author
Checked by	Checker

A101
Scale 1:100